NORWEGENKAI
Color Line
Azores
Azores

GENERAL ARRANGEMENT PLAN

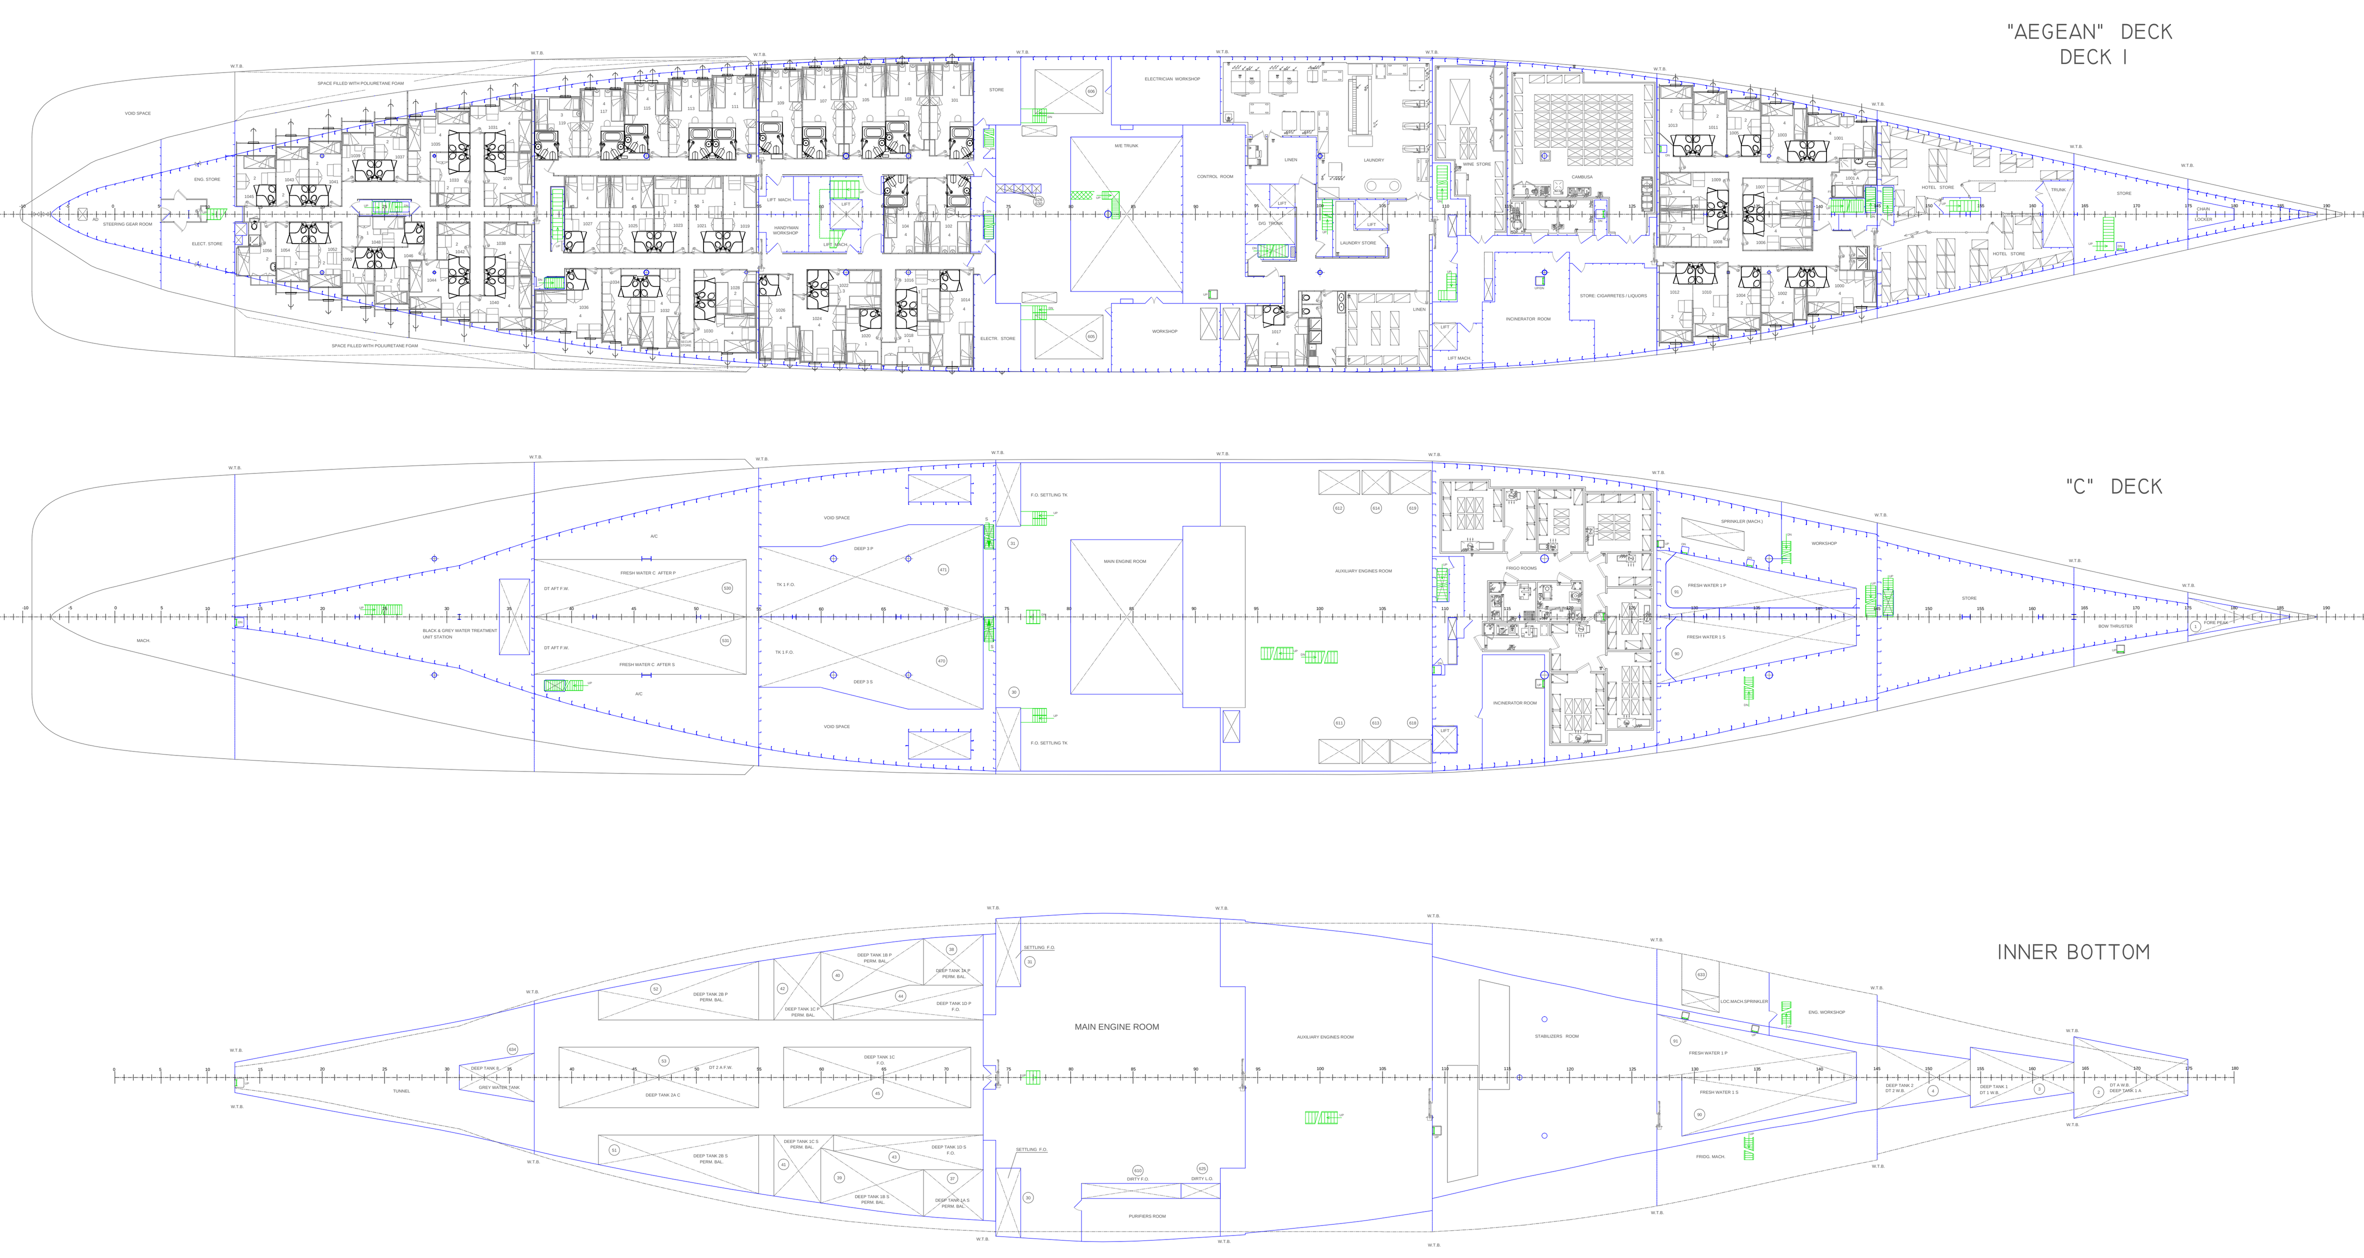

NOTE:

- SHIP'S KEEL LAYING DATE: 12/11/1945.
- THE SHIP HAS BEEN BUILT WITH SPRINKLER SYSTEM IN ACCOMMODATION AND SERVICE SPACES AND WITH SMOKE DETECTORS IN ENGINE ROOM, CONTROL STATIONS, SERVICE SPACES, CORRIDORS AND STAIRWAYS.
- THE SHIP IS IN COMPLIANCE WITH "SOLAS" '74 ('81) ('83) ('90) AND AMENDMENTS AND FURTHER RULES REQUIRED BY IMO RESOLUTION "MSC.24 (60)"
- DECEMBER 1995: BUILT Nr.4 PAX ACCOMMODATIONS ON "NAVIGATORS" DECK (Fr.33–40) AND Nr.4 PAX ACCOMMODATIONS ON THE "PROMENADE" DECK (Fr. 55–63).
- DECEMBER 1996: BUILT FIRE BULKHEAD+FIREDOOR Fr. 136 ON INNER BOTTOM; BUILT FIRE BULKHEAD Fr. 137 ON "C" DECK; BUILT VERTICAL STAIRS ON INNER BOTTOM/"C" DECK; (Fr.129–135); BUILT VERTICAL ESCAPE "C"–DECK 1 (Fr. 127); BUILT Nr. 4 STORES ON "MEDITERRANEAN" DECK (Fr.20–22, 42–45) AND Nr. 3 STORES ON "NAVIGATORS" DECK (Fr.54–56,74–76); SETTLED SPRINKLER SYSTEM IN THE FOLLOWING ROOMS: IN THE SEWAGE TREATMENT ROOM ("C" DECK Fr.13–37) AND MACHINERY STORE (INNER BOTTOM/"C" DECKS Fr.127–145).
- SEPTEMBER 1996: – CHANGED DESTINATION OF PETTY OFFICERS MESS INTO POT WASH ROOM ("ATLANTIC" DECK Fr. 129 – 137 STBD SIDE).
  – ELIMINATED POT WASH IN THE PASSENGER GALLEY, "ATLANTIC" DECK Fr. 114 – 120 INSTALLED IN THIS AREA ONE DAILY CHILLED ROOM.

MAIN DIMENSIONS

LOA	LENGTH OVER ALL	160.07 m.
LBP	LENGTH BETWEEN PERPENDICULARS	144.78 m.
B	MAX BREADTH	21.03 m.
D	DEPTH TO DECK 4	11.73 m.
T	SCANTLING DRAFT	7.60 m.

IMO: 5383304

CLASS: RINAVE 58906

REVISION	DESCRIPTION	DATE
12	REVISION OF MOORING STATIONS (FWD & AFT)	OCT 2009
11	5 PULLMAN BEDS FITTED IN CREW CABINS DECK 1.	MARCH 2008
10	2 NEW STORES RESTAURANT AFT.	JAN 2007
9	UPDATE GENERAL ARRANGEMENT	AUG / 2006
8	GENERAL REVISION (ATD MARINE)	06 - 05
7	GENERAL REVISION	03 - 05
6	AGGIORNAMENTO GENERALE	09 - 98
5	AGGIORNAMENTO CANTIERE	07 - 97
4	MODIF. IL LOCALE MACCH. SPK, AGGIUNTI DEPOSITI PONTI SOLE / PORTOFINO	18-12-96
3	MODIFICATI I LOCALI LAV. PIATTI, MENSE SOTTUFF. / STAFF (P. PRINCIPALE)	17-09-96
2	AGGIORNAMENTO CANTIERE 21-09-95	21-09-95
1	AGGIORNAMENTO CANTIERE 17-12-94	17-12-94

Islands Cruises
Transportes Marítimos Lda
9000 - 060 Funchal PORTUGAL

Design by SCMA		M/V "AZORES"	DWG. Nº	418 / 31 - T
M. Chambel	04-03-2014	GENERAL ARRANGEMENT PLAN	SHEET	1 / 1
Class Society Approved			Scale	1:200
			Revision	12